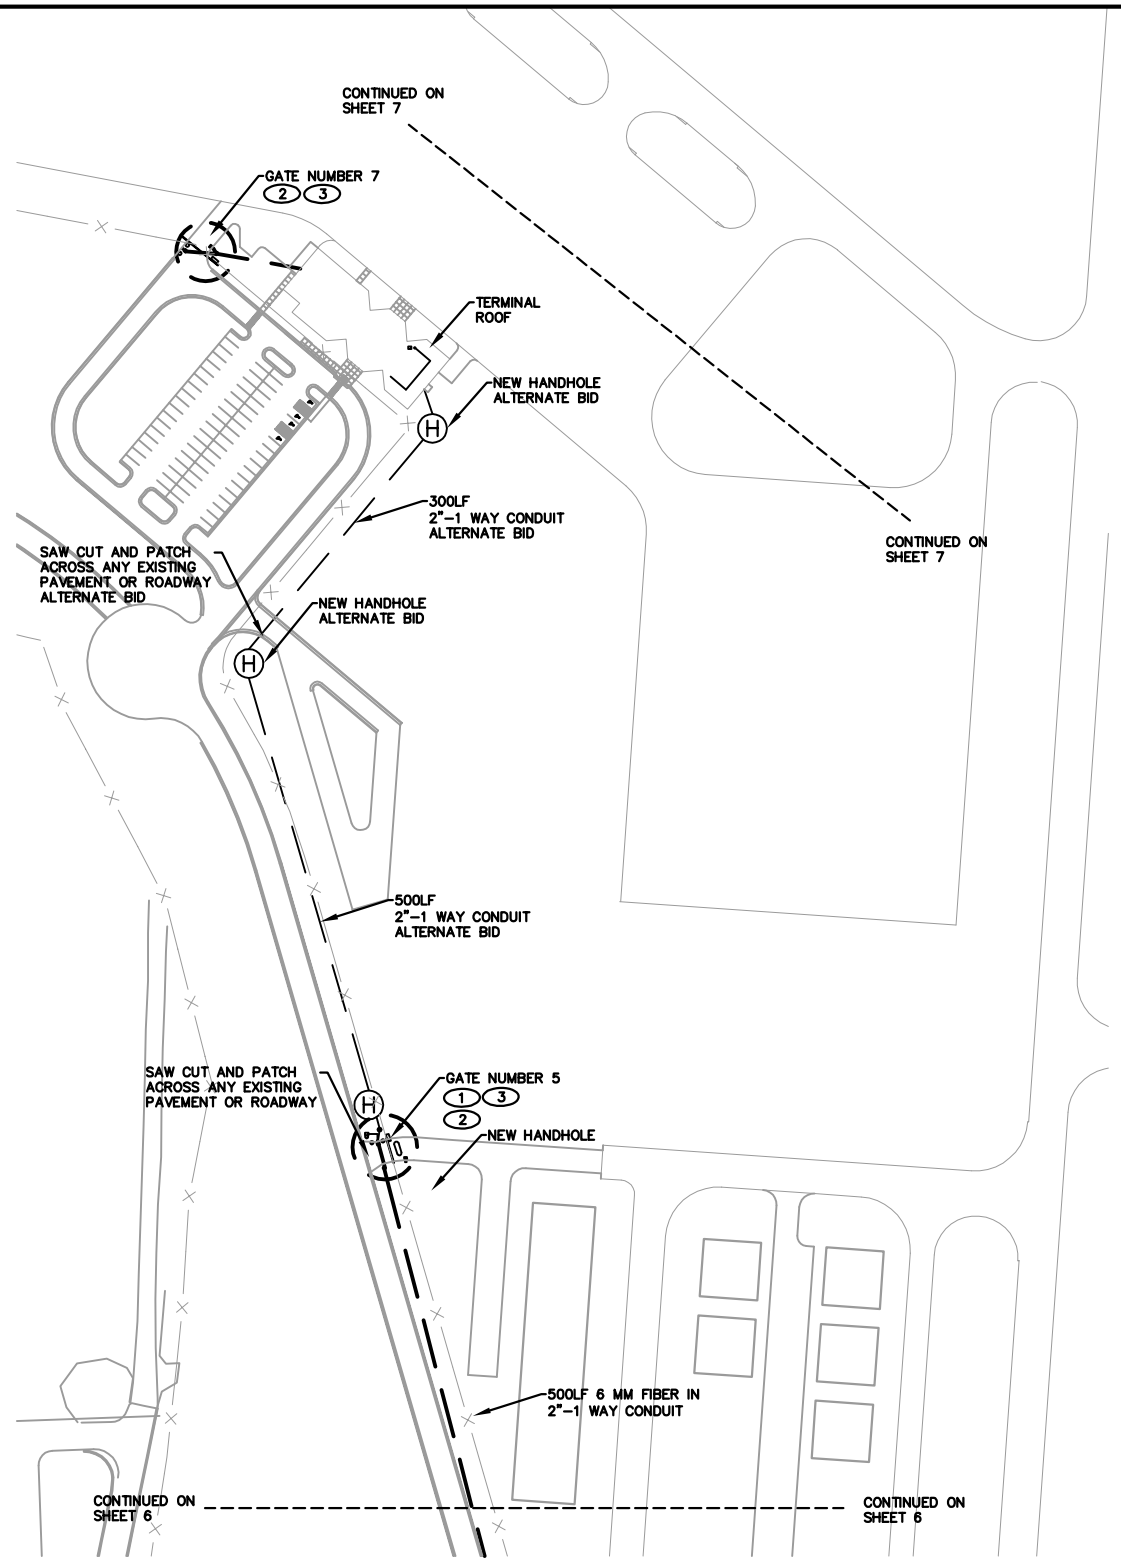

5/8 **SECURITY SITE PLAN** 1"=100'

100 0 100 200FT

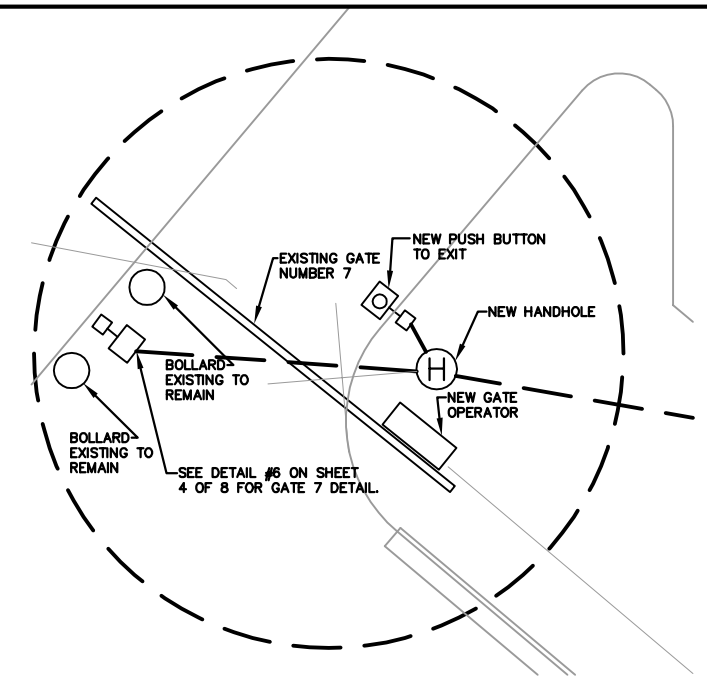

3/5/8 **GATE 7 BLOW UP** 1"=10'

10 0 10 20FT

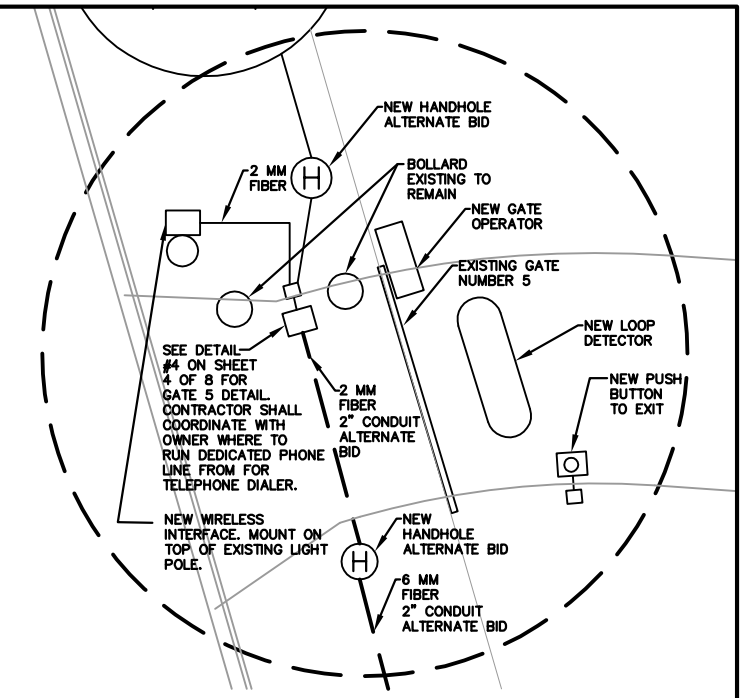

1/5/8 **GATE 5 BLOW UP** 1"=10'

10 0 10 20FT

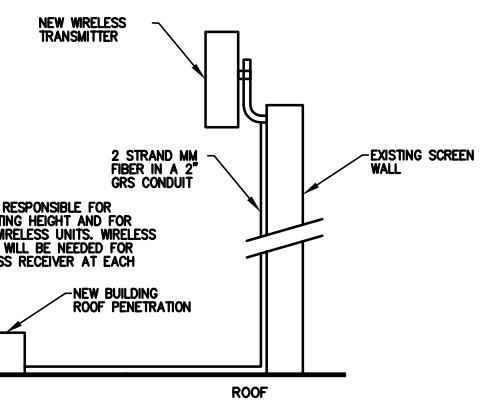

4/5/8 **ROOF MOUNTED ANTENNA DETAIL** NO SCALE

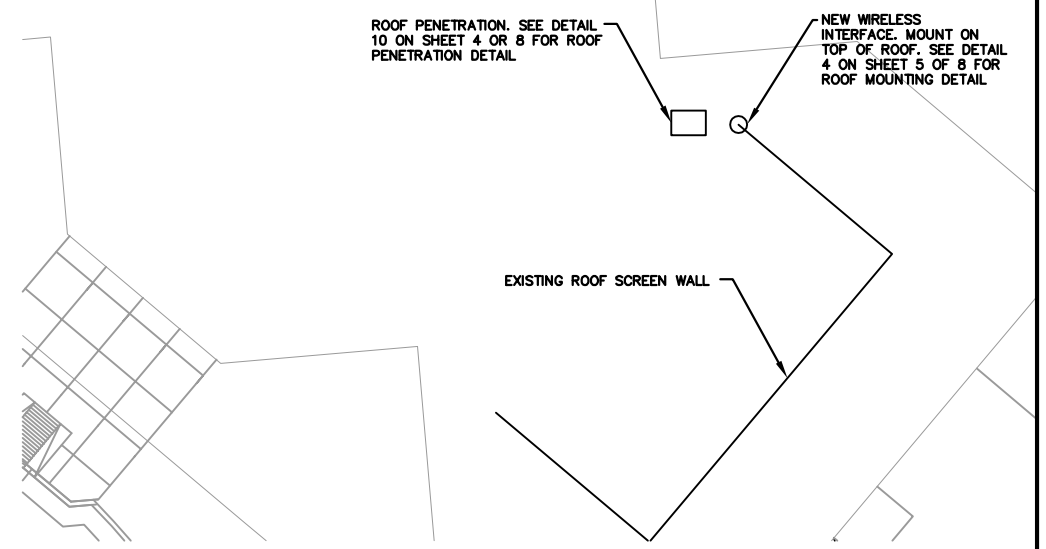

2/5/8 **TERMINAL ROOF PLAN** 1"=100'

100 0 100 200FT

ELECTRICAL KEYED NOTES

1. CONTRACTOR SHALL REMOVE EXISTING DOOR OPERATOR AND INSTALL NEW VARIABLE SPEED GATE OPERATOR. GATE OPERATOR SHALL BE OSCO VS-GSLG SLIDE GATE OPERATOR OR EQUAL.
2. CONTRACTOR SHALL REMOVE ALL EXISTING METAL GUIDE WHEELS AND REPLACE WITH NEW RUBBER GUIDE WHEELS.
3. CONTRACTOR SHALL RUN POWER TO NEW LIGHT FIXTURES FROM EXISTING POWER THAT IS RUNNING THE GATE.

WAUKESHA CRITES FIELD COUNTY AIRPORT

MEAD & HUNT
ENGINEERS ARCHITECTS SCIENTISTS PLANNERS
Mead & Hunt, Inc.
6501 Watts Road, Suite 101
Madison, Wisconsin 53719-2700
Phone: 608•273•6380
Fax: 608•273•6391

DATE NOVEMBER 2004

DESIGNED SAH
DRAWN SAH
CHECKED MRS

WAUKESHA COUNTY AIRPORT

SITE SECURITY PLAN

JOB NO. 23127-10-04002
DWG NO. 10267e1.1
SHEET NO. 5 of 8