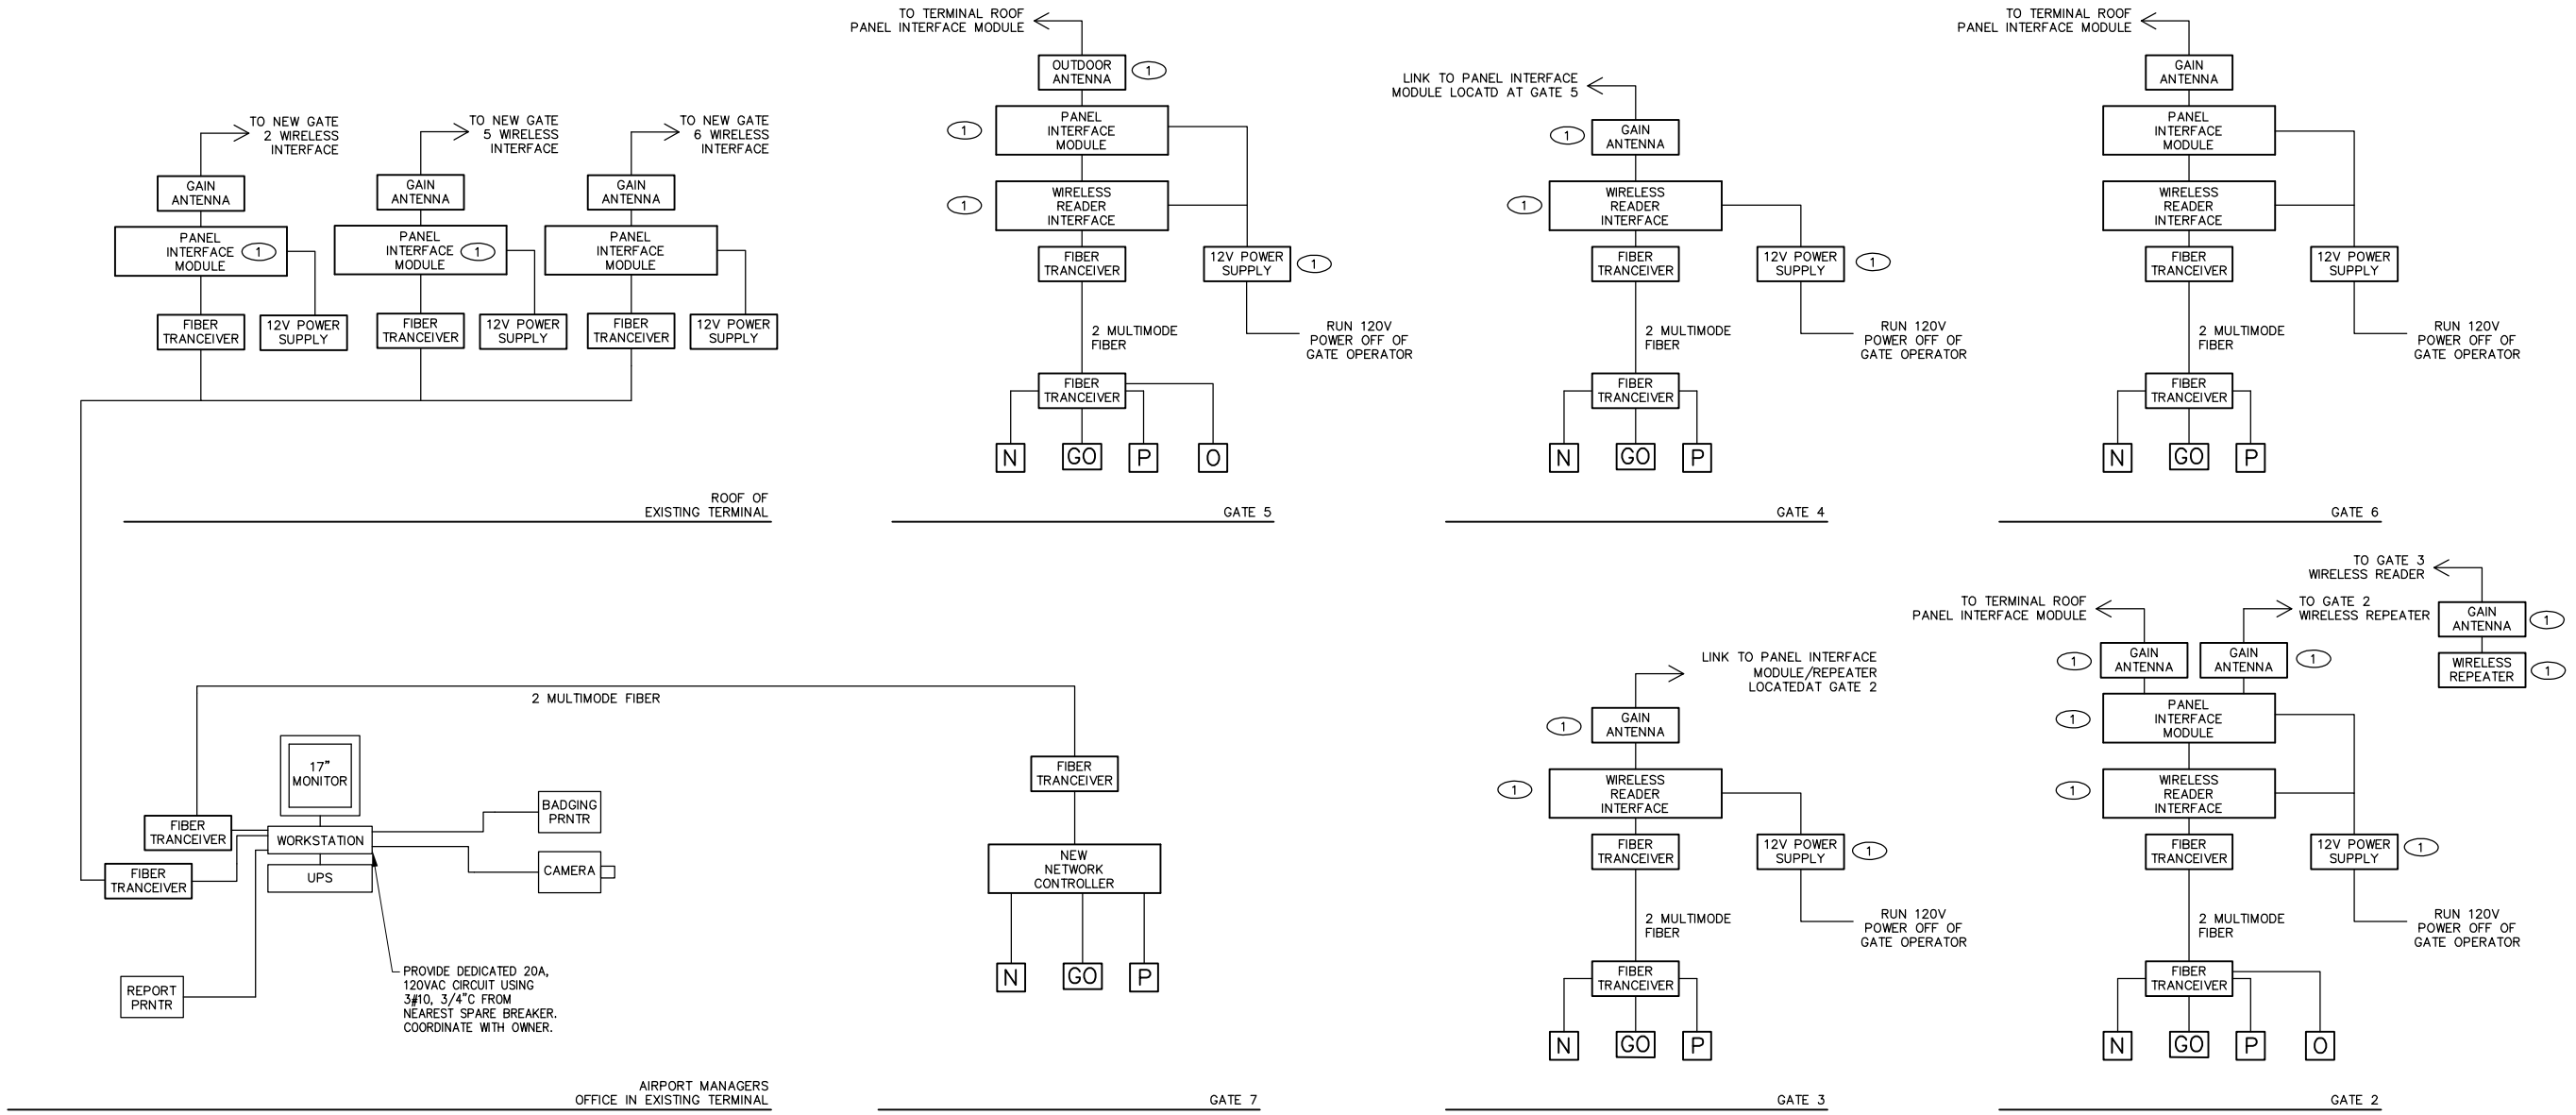

RISER KEYED NOTES:

1. IF ALTERNATE BID IS ACCEPTED, ALL WIRELESS DEVICES WILL BE ELIMINATED WITH THE EXCEPTION OF GATE 6. ALL OTHER GATES WILL BE LINKED TOGETHER WITH THE FIBER ROUTE IN CONDUIT.

1/8 NEW ACCESS CONTROL RISER DIAGRAM

NO SCALE

GENERAL RISER NOTES:

1. ALL WIRELESS EQUIPMENT ON TOP OF TERMINAL SHALL BE MOUNTED ON TOP OF EXISTING SCREEN WALL. SEE DETAIL 4 ON SHEET 5 OF 8.
2. ALL WIRELESS EQUIPMENT AT GATES 4 AND 5 SHALL BE MOUNTED ON EXISTING LIGHTING POLE NEAR GATE.
3. ALL WIRELESS EQUIPMENT AT GATES 2, 3, AND 6 SHALL BE MOUNTED ON NEW LIGHTING POLE LOCATED NEAR GATE.

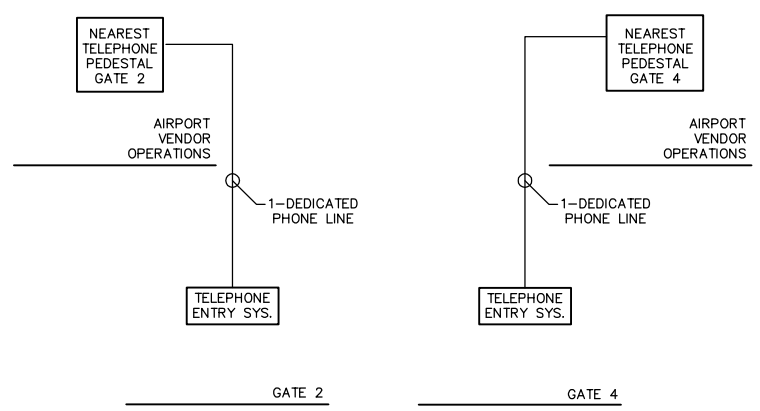

2/8 TELEPHONE ENTRY SYSTEM RISER DIAGRAM

NO SCALE

GENERAL RISER NOTES:

1. CONTRACTOR SHALL COORDINATE VENDER EXTENSIONS FOR TELEPHONE ENTRY SYSTEM WITH OWNER.

WAUKESHA COUNTY AIRPORT CRITES FIELD

MEAD & HUNT
ENGINEERS
ARCHITECTS
SCIENTISTS
PLANNERS

Mead & Hunt, Inc.
6501 Watts Road, Suite 101
Madison, Wisconsin 53719-2700
Phone: 608•273•6380
Fax: 608•273•6391

DATE NOVEMBER 2004

DESIGNED SAH
DRAWN SAH
CHECKED MRS

WAUKESHA COUNTY AIRPORT

SECURITY RISER DIAGRAM

JOB NO. 23127-10-04002
DWG NO. 10267e2.2
SHEET NO. 8 of 8