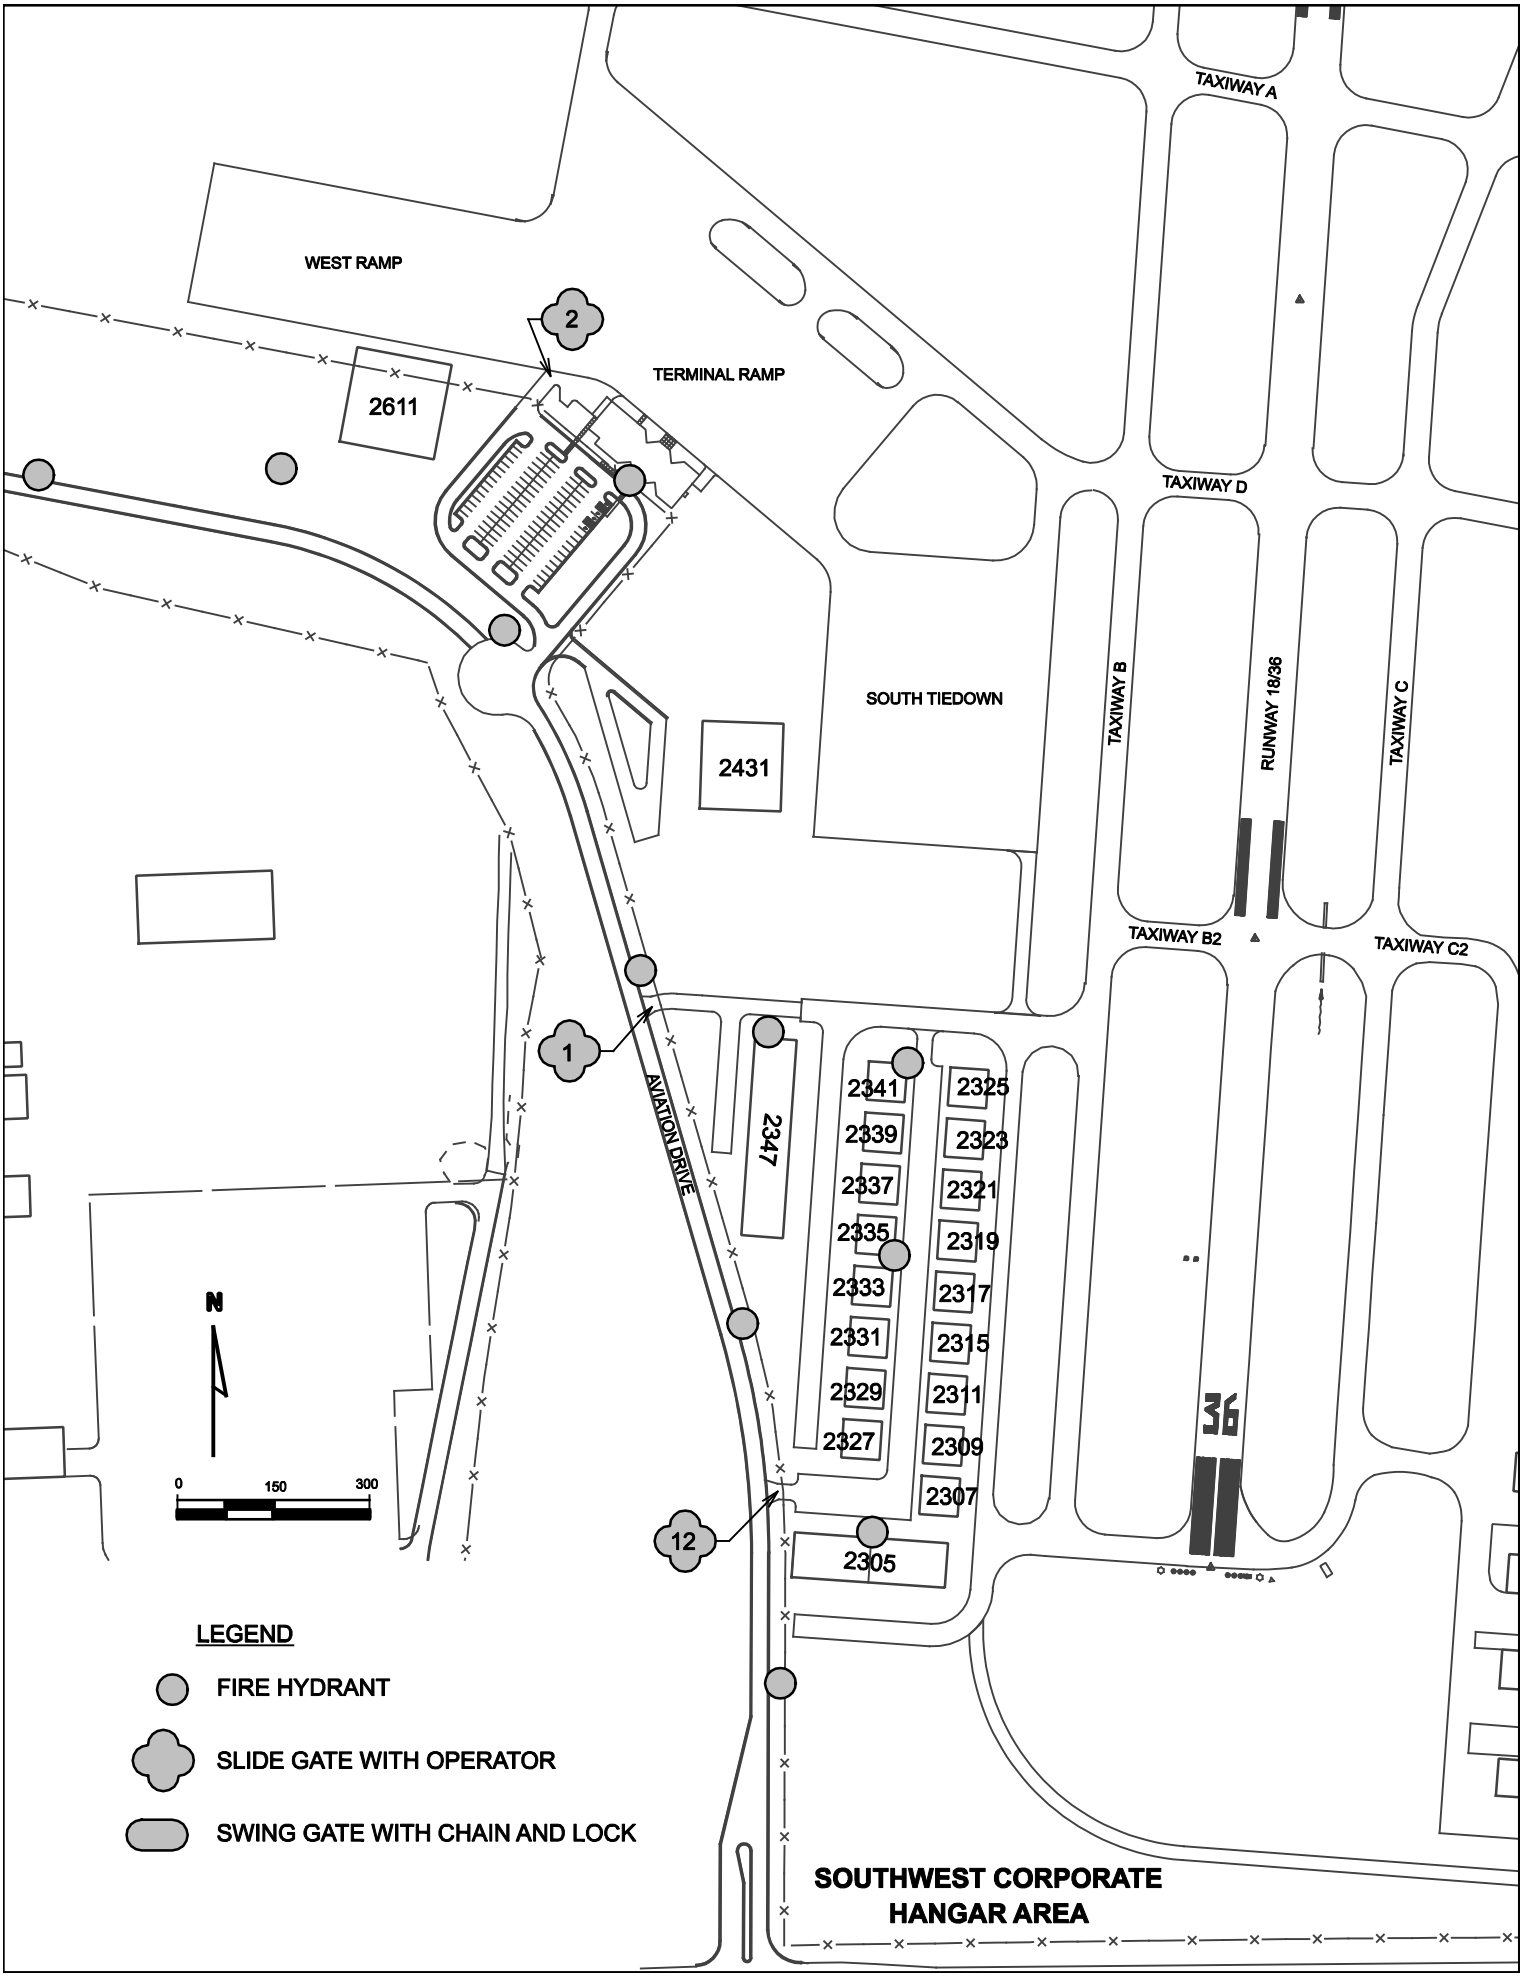
TAXIWAY A
WEST RAMP
2
TERMINAL RAMP
2611
TAXIWAY D
SOUTH TIEDOWN
TAXIWAY B
RUNWAY 18/36
TAXIWAY C
2431
TAXIWAY B2
TAXIWAY C2
1
AVIATION DRIVE
2347
2341
2339
2337
2335
2333
2331
2329
2327
2325
2323
2321
2319
2317
2315
2311
2309
2307
36
N
0
150
300
12
2305
LEGEND
FIRE HYDRANT
SLIDE GATE WITH OPERATOR
SWING GATE WITH CHAIN AND LOCK
SOUTHWEST CORPORATE
HANGAR AREA