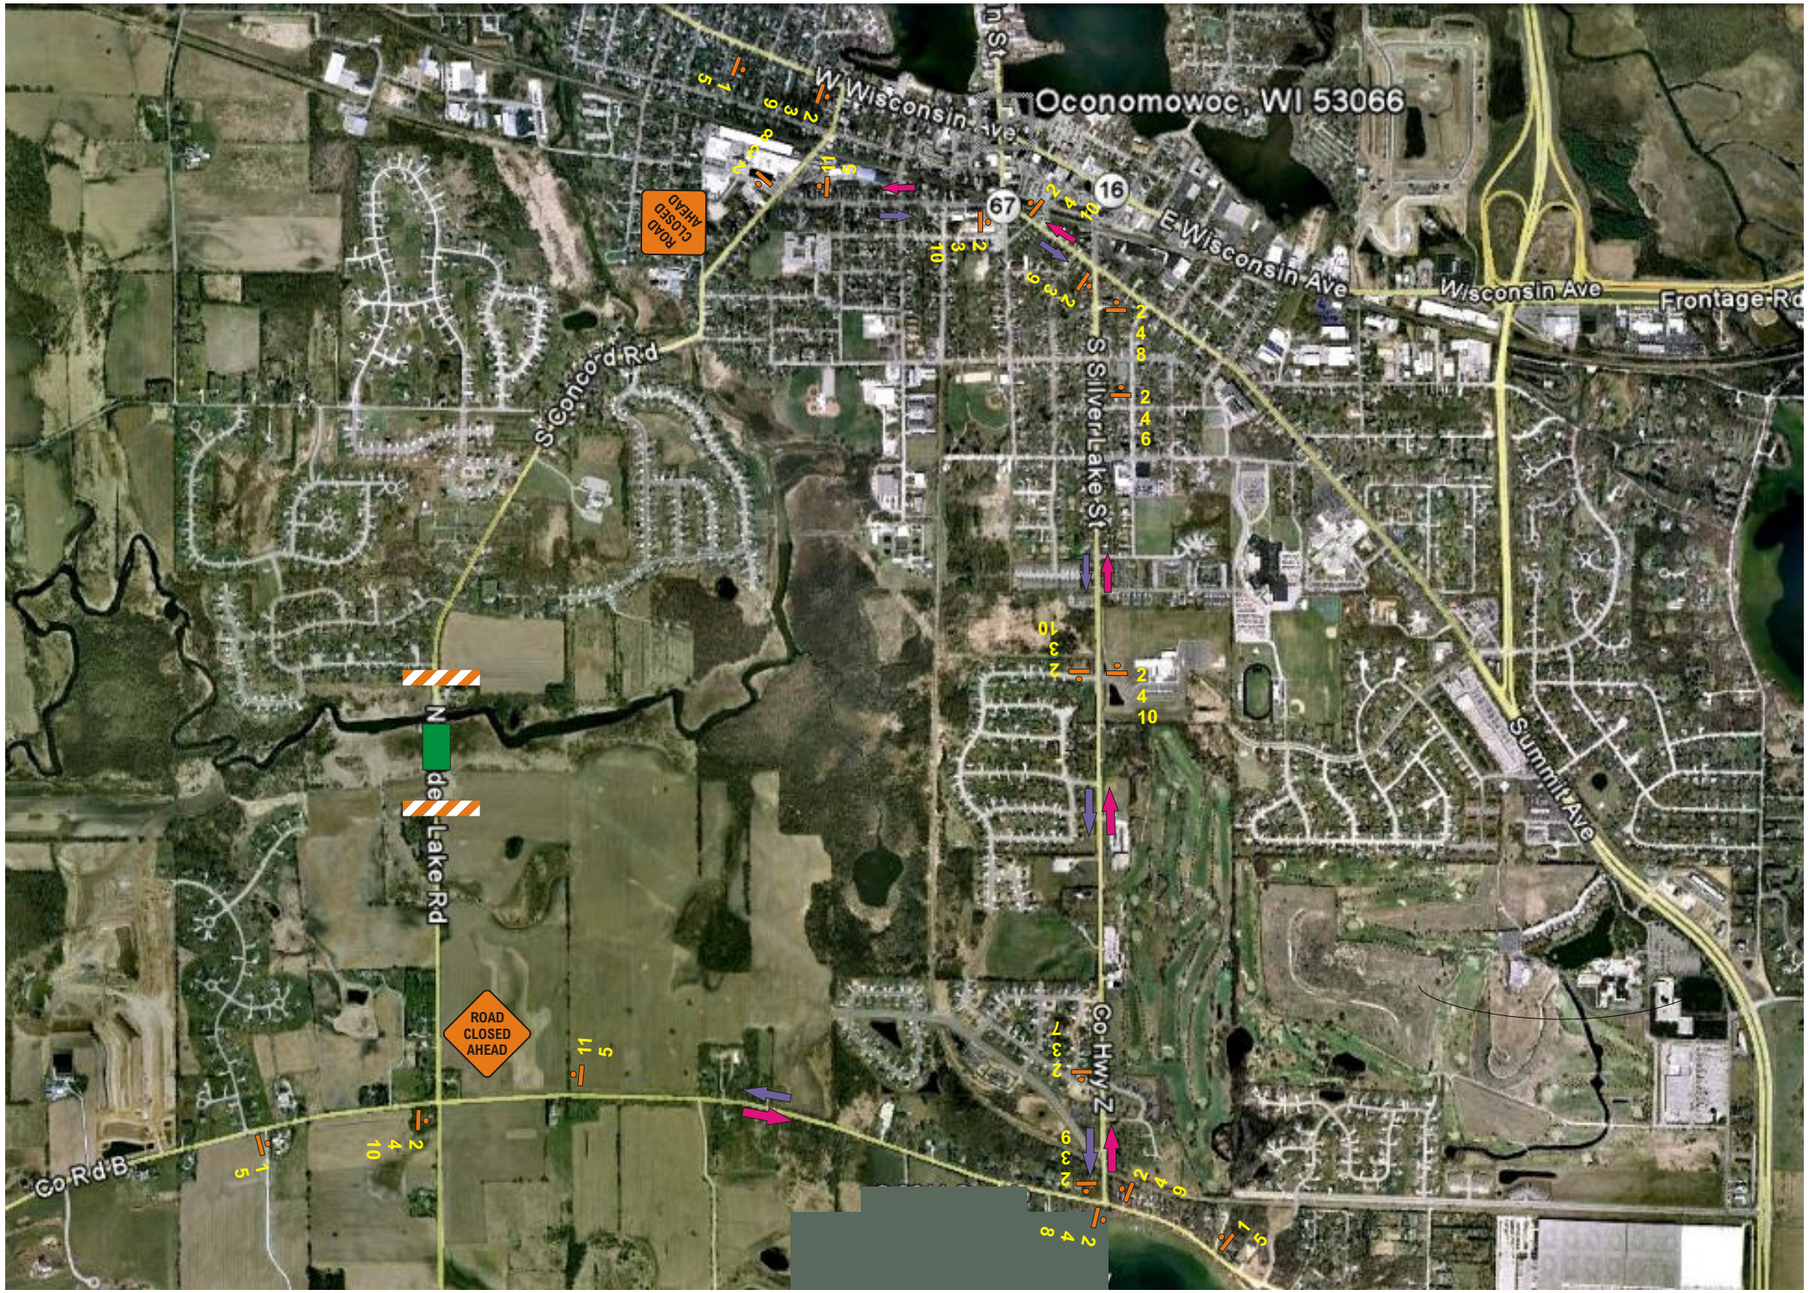

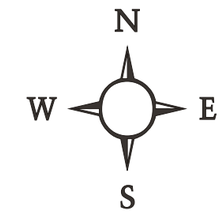

= South Detour

= North Detour

= ROAD CLOSED

= Sign

= Work Zone

1 DETOUR AHEAD

2 DETOUR

3 SOUTH

4 NORTH

5 COUNTY BB

6

7

8

9

10

11 END DETOUR

Owner: WE energies	
Project Name: Oconomowoc	Project Number
Prime Contractor	Traffic Control Contractor: Q3 Contracting
Phone	Sheet Number: 1 of 1 / Date: 4/6/11
Prepared By: Spencer W. Schultz	