Pardon Our Dust!

WE'RE OPEN DURING CONSTRUCTION
PLEASE USE CAUTION!

RETZER NATURE CENTER

S14 W28167 Madison Street
Waukesha, WI 53188
www.waukeshacountyparks.com

Reception Desk: (262) 896-8007

Nature Center Grounds Hours:
- Sunrise - 10:00 p.m.

Learning Center Building Hours:
- Mon-Fri: 8:00 a.m. - 4:30 p.m.
- Sat: 10:00 a.m. - 3:00 p.m.
- Sun: Closed

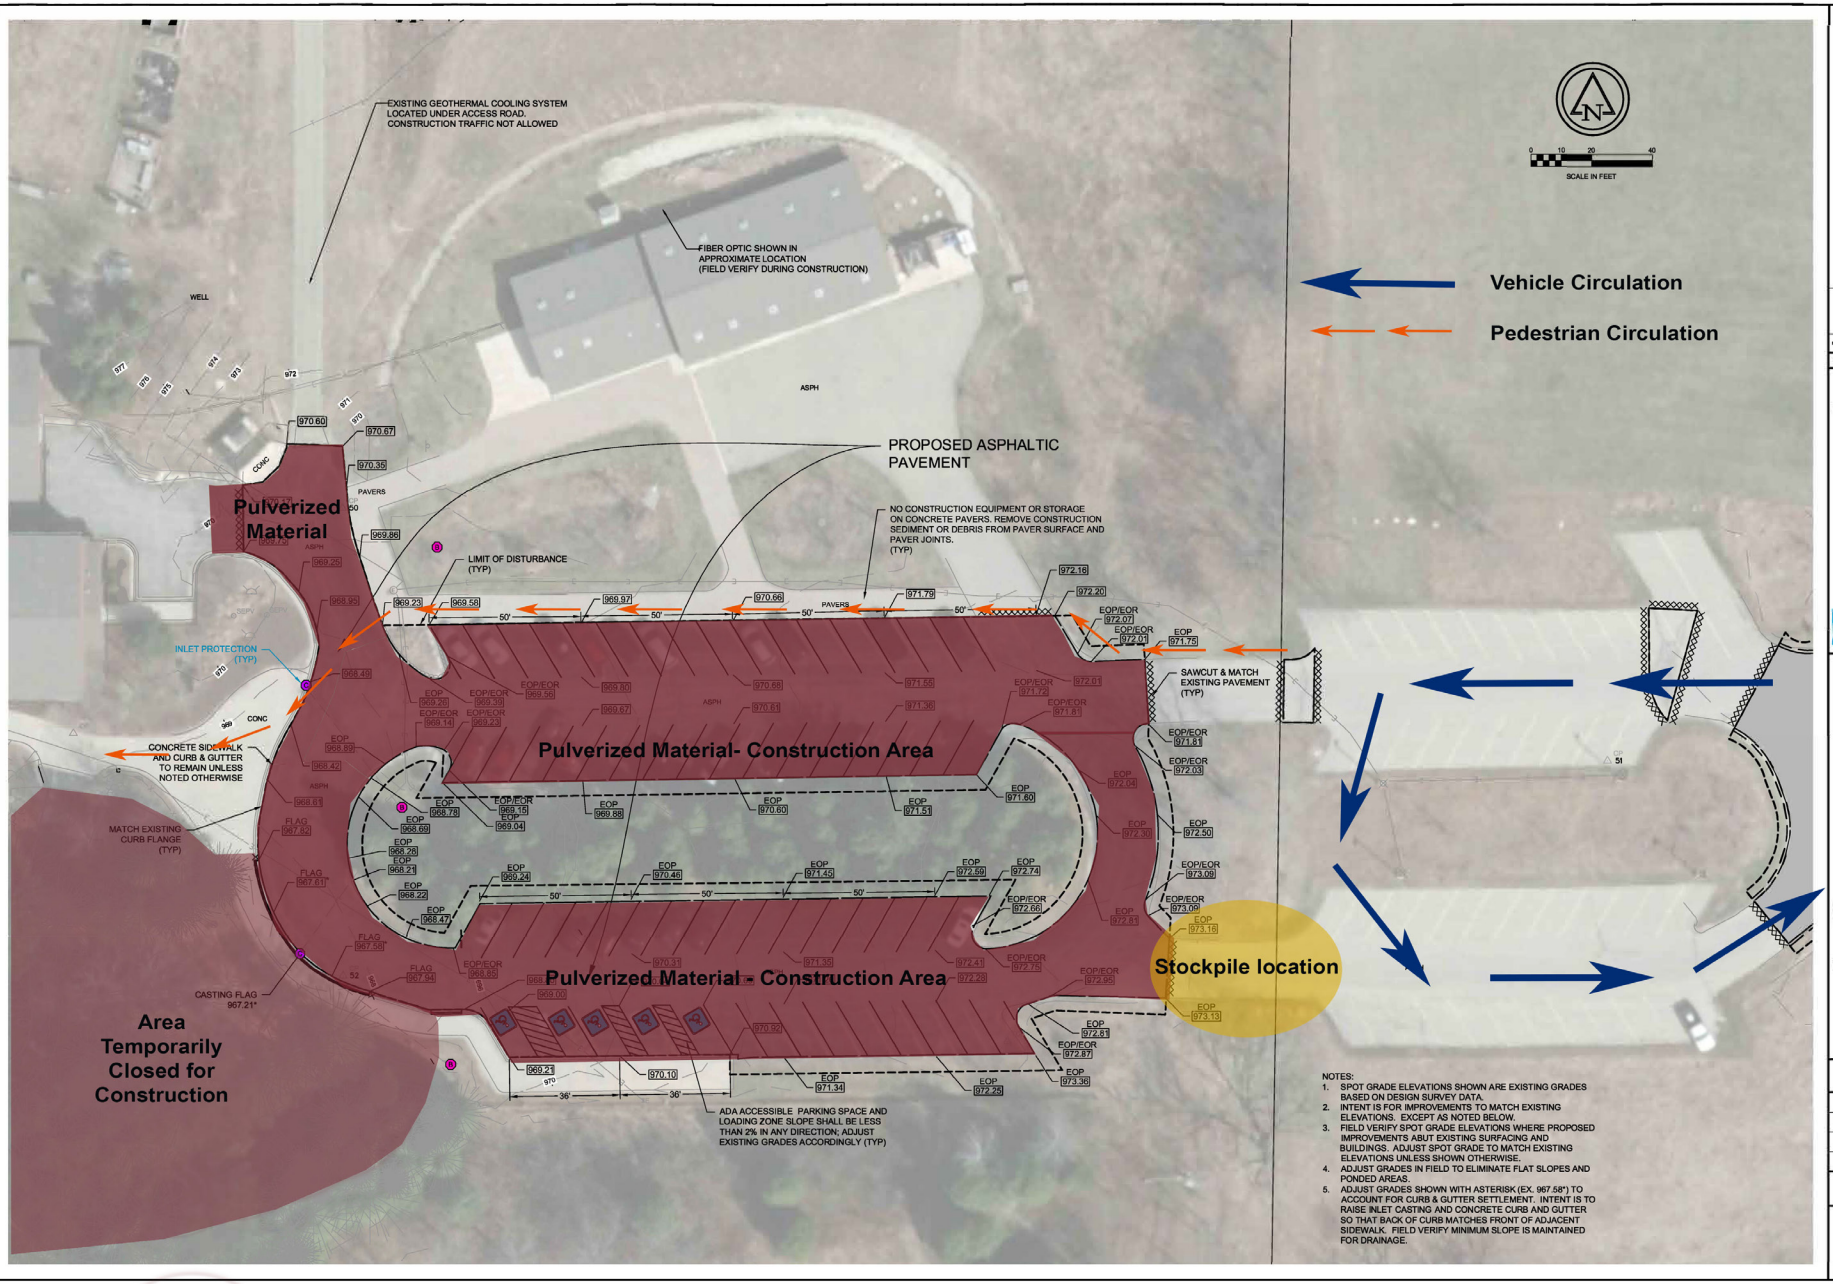

NOTES:
1. SPOT GRADE ELEVATIONS SHOWN ARE EXISTING GRADES BASED ON DESIGN SURVEY DATA.
2. INTENT IS FOR IMPROVEMENTS TO MATCH EXISTING ELEVATIONS. EXCEPT AS NOTED BELOW.
3. FIELD VERIFY SPOT GRADE ELEVATIONS WHERE PROPOSED IMPROVEMENTS ABUT EXISTING SURFACING AND BUILDINGS. ADJUST SPOT GRADE TO MATCH EXISTING ELEVATIONS UNLESS SHOWN OTHERWISE.
4. ADJUST GRADES IN FIELD TO ELIMINATE FLAT SLOPES AND PONDED AREAS.
5. ADJUST GRADES SHOWN WITH ASTERISK (EX. 967.58*) TO ACCOUNT FOR CURB & GUTTER SETTLEMENT. INTENT IS TO RAISE INLET CASTING AND CONCRETE CURB AND GUTTER SO THAT BACK OF CURB MATCHES FRONT OF ADJACENT SIDEWALK. FIELD VERIFY MINIMUM SLOPE IS MAINTAINED FOR DRAINAGE.

BID SET

TOWN: RANGE: SECTION(s):

NO	DATE	BY	REVISION
1			
2			
3			
4			
5			
6			
7			

Ruekert•Mielke
Waukesha • Kenosha • Madison
Global Water Center • Fox Valley
www.ruekertmielke.com

2020 PAVEMENT IMPROVEMENTS PROJECT #PLU 20-04
RETZER NATURE CENTER PROPOSED GRADING PLAN
WAUKESHA COUNTY
WAUKESHA COUNTY, WISCONSIN

© COPYRIGHT 2020
RUEKERT & MIELKE INC.

DESIGNED BY: DMW, ADP
DRAFTED BY: AK1, DJK
CHECKED BY: KRW
DATE: MAY 2020
FILE NO. 8030-10004.200
BID SET
SHEET NO. RNC-03

www.ruekertmielke.com